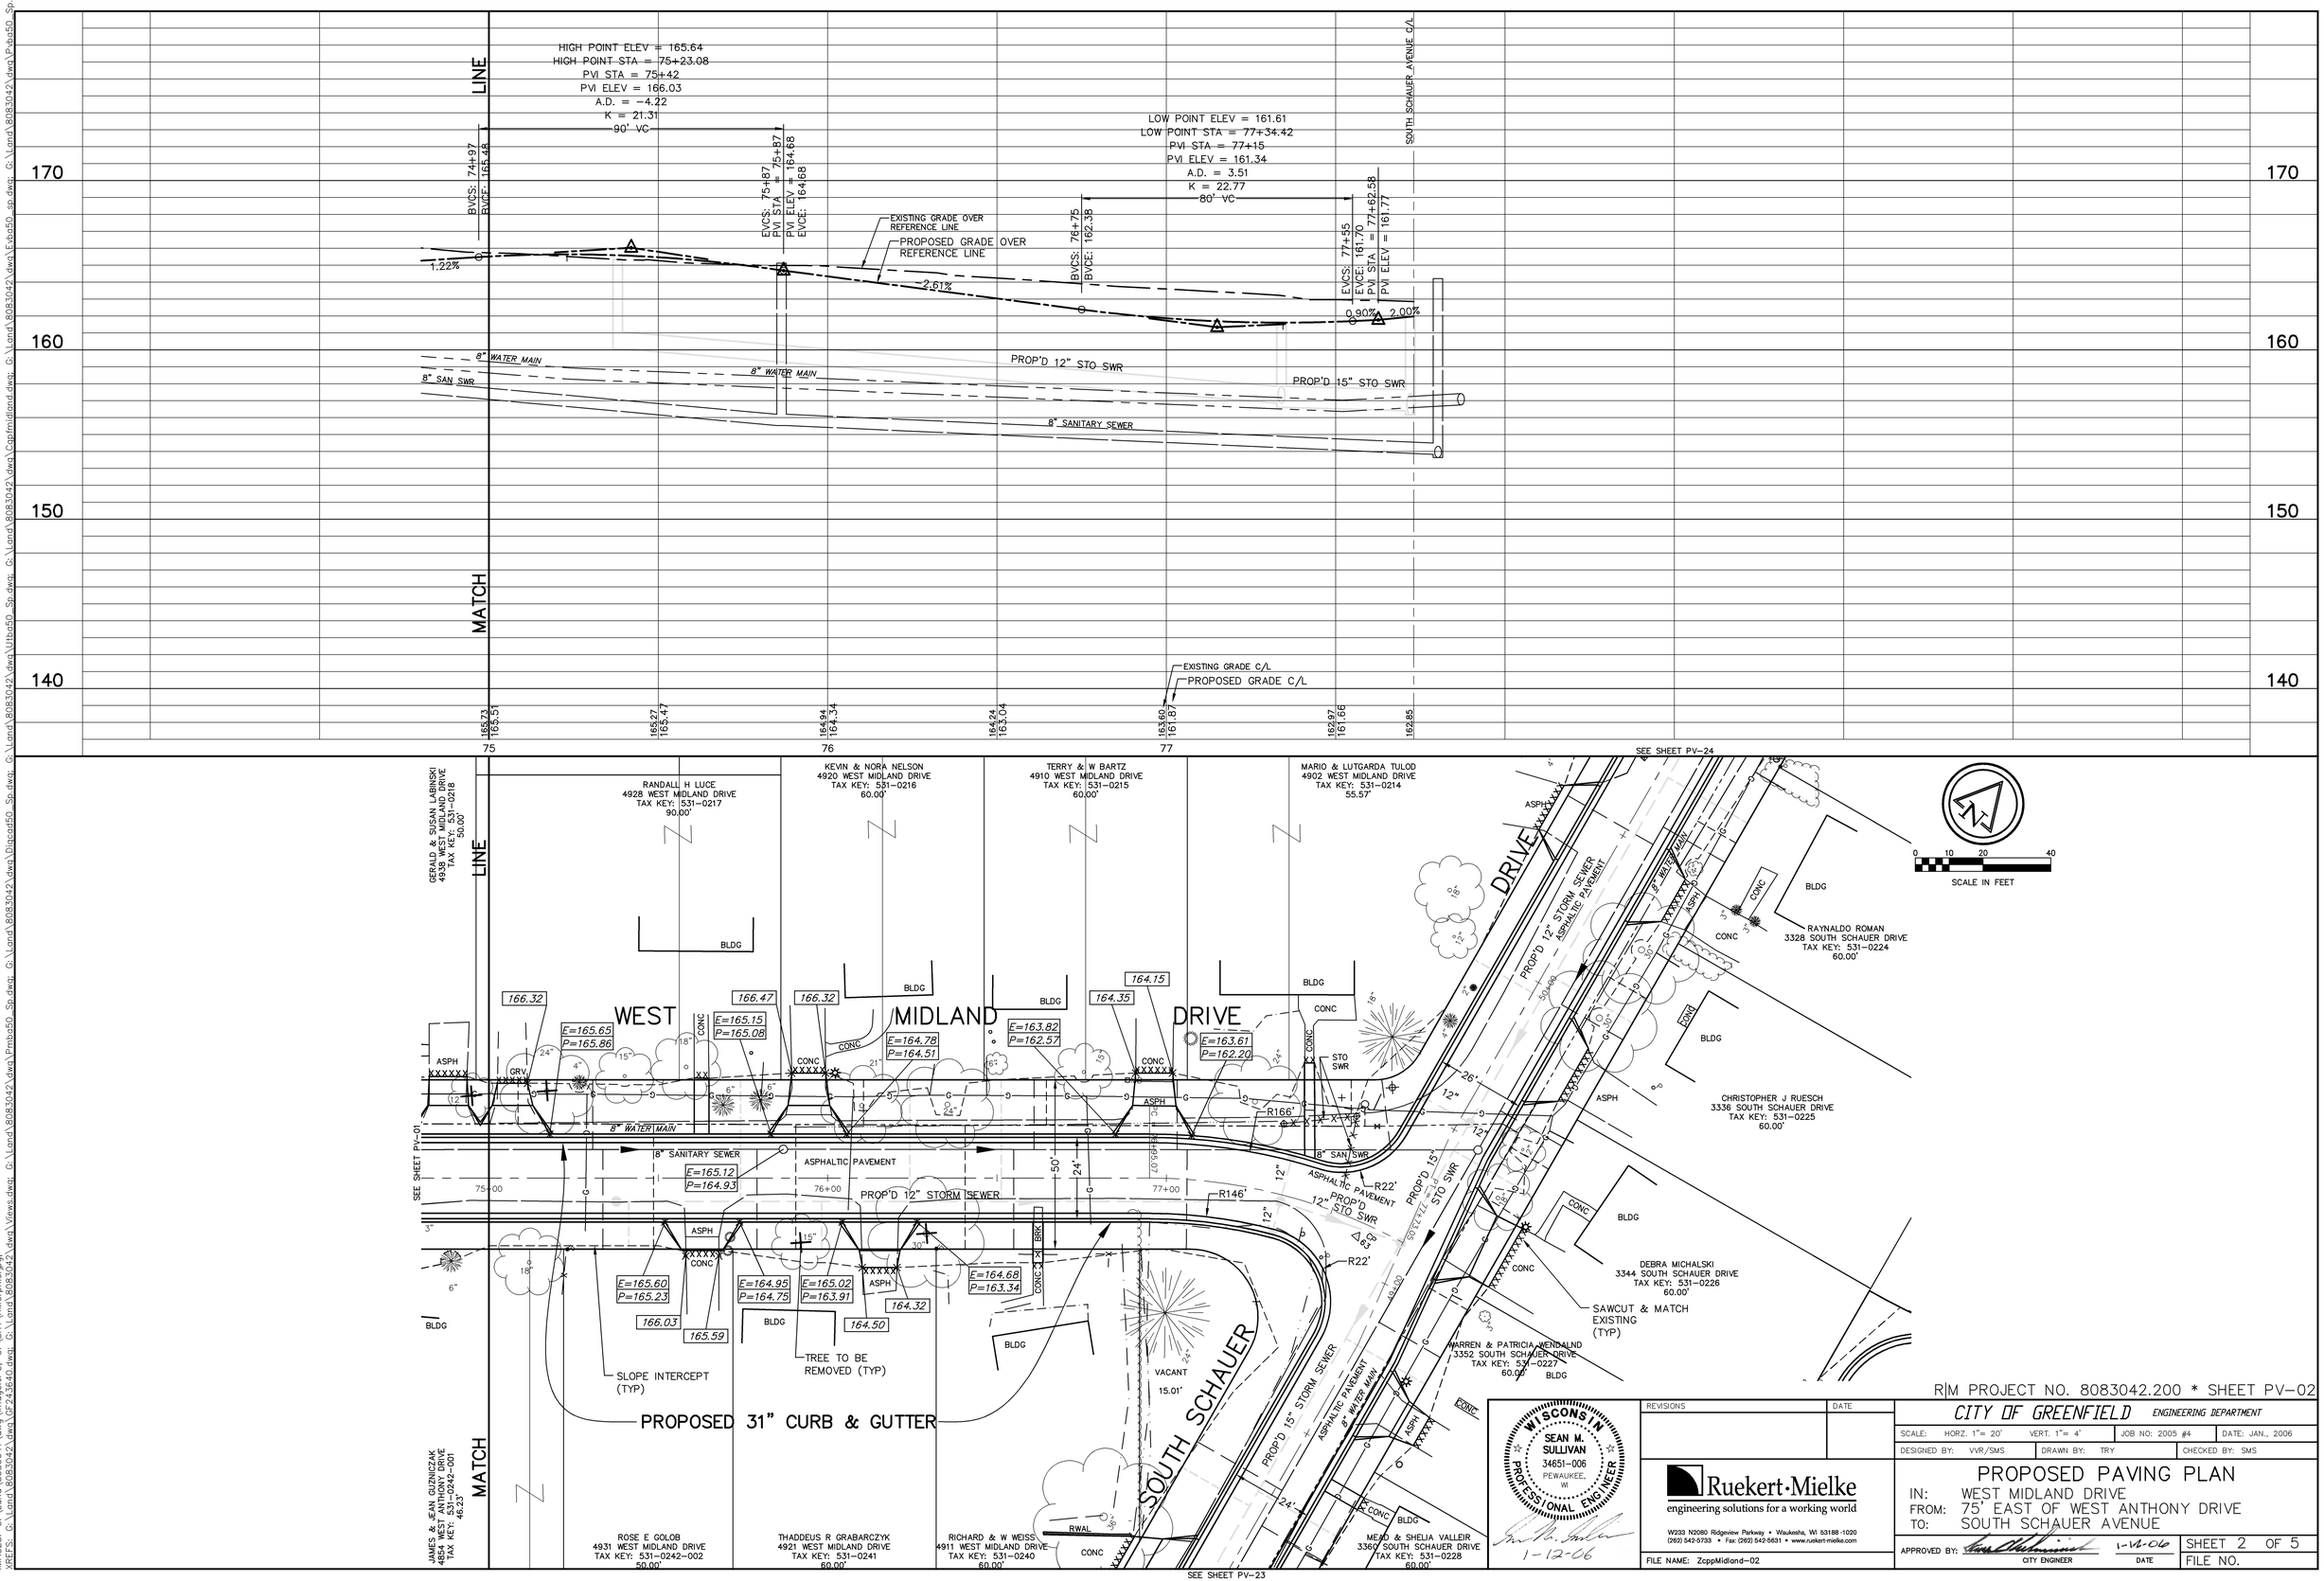

R|M PROJECT NO. 8083042.200 * SHEET PV-02

WISCONSIN
SEAN M. SULLIVAN
34651-006
PEWAUKEE, WI
PROFESSIONAL ENGINEER
1-12-06

REVISIONS	DATE

Ruekert·Mielke
engineering solutions for a working world
W233 N2080 Ridgeview Parkway • Waukesha, WI 53188-1020
(262) 542-5733 • Fax: (262) 542-5631 • www.ruekert-mielke.com

FILE NAME: ZcppMidland-02

CITY OF GREENFIELD ENGINEERING DEPARTMENT

SCALE: HORZ. 1"= 20' VERT. 1"= 4'	JOB NO: 2005 #4	DATE: JAN., 2006
DESIGNED BY: VVR/SMS	DRAWN BY: TRY	CHECKED BY: SMS

PROPOSED PAVING PLAN

IN: WEST MIDLAND DRIVE
FROM: 75' EAST OF WEST ANTHONY DRIVE
TO: SOUTH SCHAUER AVENUE

APPROVED BY: _____ CITY ENGINEER 1-16-06 DATE

SHEET 2 OF 5
FILE NO.

Jan 12, 2006 - 2:54pm PLOTTED BY: TYOPP SAVED BY:
G:\Land\8083042\dwg\Plotsd50_Zcppmidland-02.dwg Layout: Layout1
IMAGES: G:\Land\8083041\dwg\Image.JPG; G:\Land\SH1\RMGraphic.jpg;
XREFS: G:\Land\8083042\dwg\GF2436640.dwg; G:\Land\8083042\dwg\Views.dwg; G:\Land\8083042\dwg\Pmbd50_Sp.dwg; G:\Land\8083042\dwg\Placad50_Sp.dwg;
G:\Land\8083042\dwg\Utbd50_Sp.dwg; G:\Land\8083042\dwg\Capfmidland.dwg; G:\Land\8083042\dwg\Ebd50_sp.dwg; G:\Land\8083042\dwg\Pvbd50_Sp.dwg;